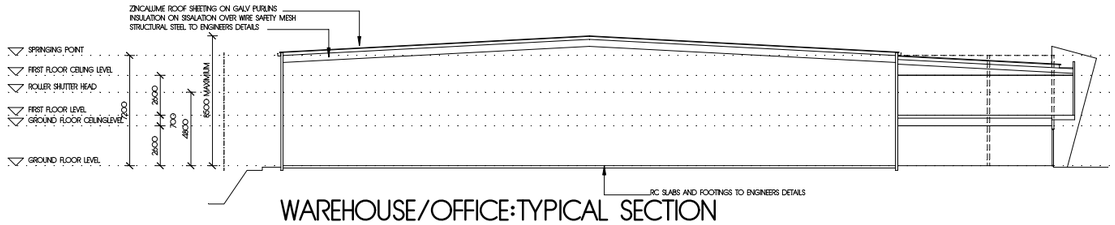

WAREHOUSE/OFFICE:TYPICAL SECTION

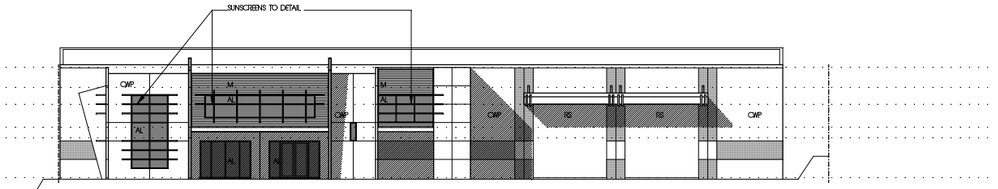

NORTH ELEVATION

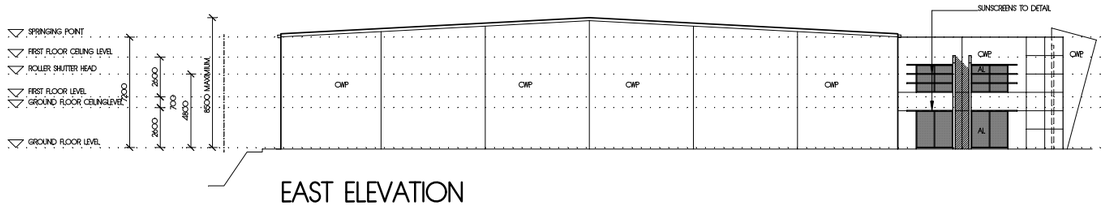

EAST ELEVATION

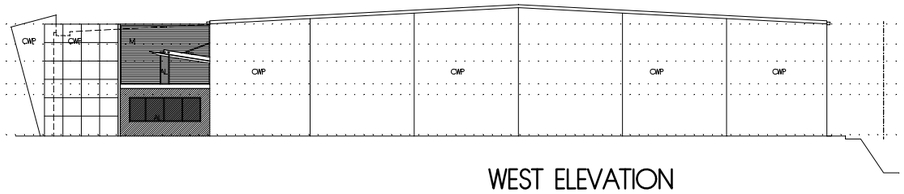

WEST ELEVATION

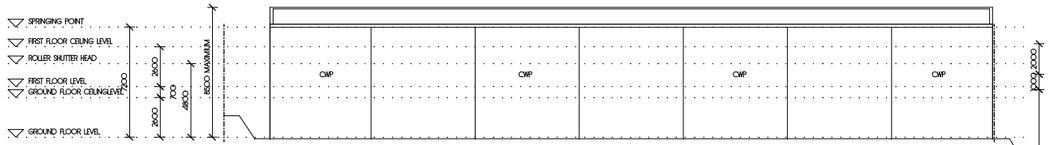

SOUTH ELEVATION

LEGEND

AL	ALUMINIUM FRAMED GLAZING
CWP	CONCRETE WALL PANEL
RS	ROLLER SHUTTER
CFC	COMPRESSED FIBRE CEMENT
M	COLORBOND SPANDEK RUN HORIZONTAL ON FURRING CHANNELS

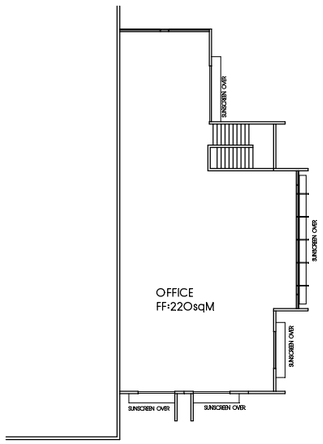

FIRST FLOOR PLAN

PROJECT ANALYSIS

SITE AREA LOT 12: 4000sqM

GROSS FLOOR AREAS
WAREHOUSE AND ANCILLARY OFFICES:
GF:1900+180+FF:220=2300sqM

CARPARKING
2CARS/UNIT+1 CAR/100sqM OF
GROSS FLOOR AREA
=25 CARS REQUIRED/ 27CARS PROVIDED

SITE COVER
[[CARS/66sqM/CAR]+COVERED AREAS]/SITE AREA)X100%
=61% SITE COVER APPROX

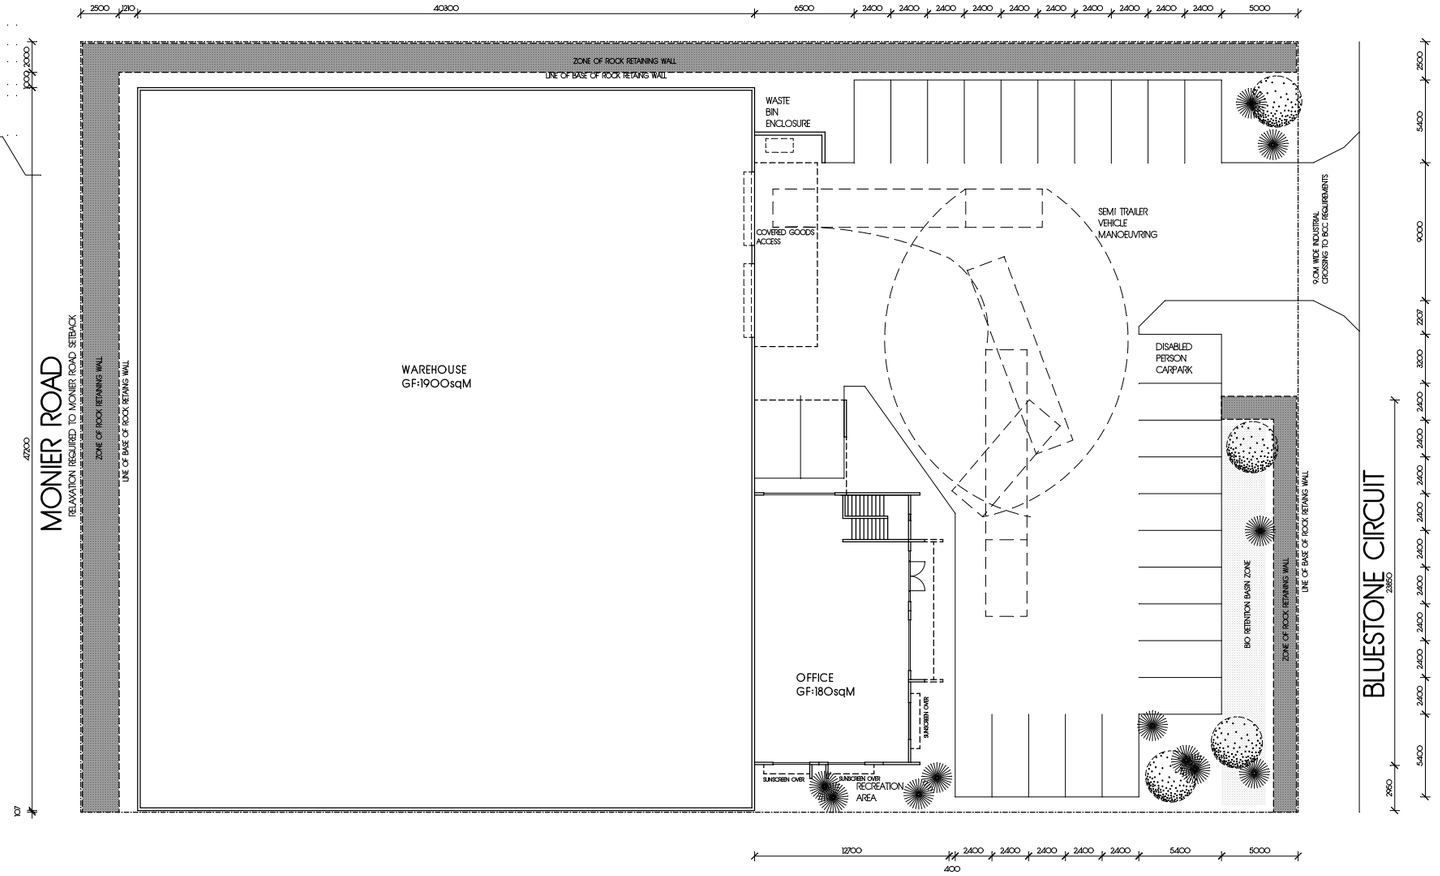

SITE PLAN/GROUND FLOOR PLAN

NEW WAREHOUSE UNIT

LOT 12 BLUESTONE CIRCUIT
DARRA

SITE PLAN/FLOOR PLANS/ELEVATIONS

SUBJECT TO AUTHORITY APPROVALS AND FINAL SURVEY

SCALE 1:200 :A1
APRIL 2009

CARL BRUNSKILL ARCHITECTS
THE ROYAL AUSTRALIAN INSTITUTE OF ARCHITECTS
CARL BRUNSKILL ARCHITECTS PTY LTD
A.C.N.010 900 668
27 AMBERLEY PLACE CHAPEL HILL QLD 4069
FAX (07)3378 9929
PHONE (07)3870 0026

A	PLANNING APPLICATION 12.02.09	

DRAWINGS NOT INITIALLED AS APPROVED OR APPROVED AMENDMENTS ARE TO BE TREATED AS PRELIMINARY ONLY.
THE COPYRIGHT OF THIS DOCUMENT RESIDES WITH CARL BRUNSKILL ARCHITECTS PTY LTD.
NO LICENCE IS INFERRED OR GIVEN TO FURTHER DOCUMENTATION WITHOUT WRITTEN CONSENT. DO NOT SCALE DRAWINGS

CHECKED
APPROVED AND
SIGNED BY
DATE

200845

SK 3 A